nbbj
111 South Jackson Street
Seattle, Washington 98104
(206) 223-5555
Fax (206) 621-2300

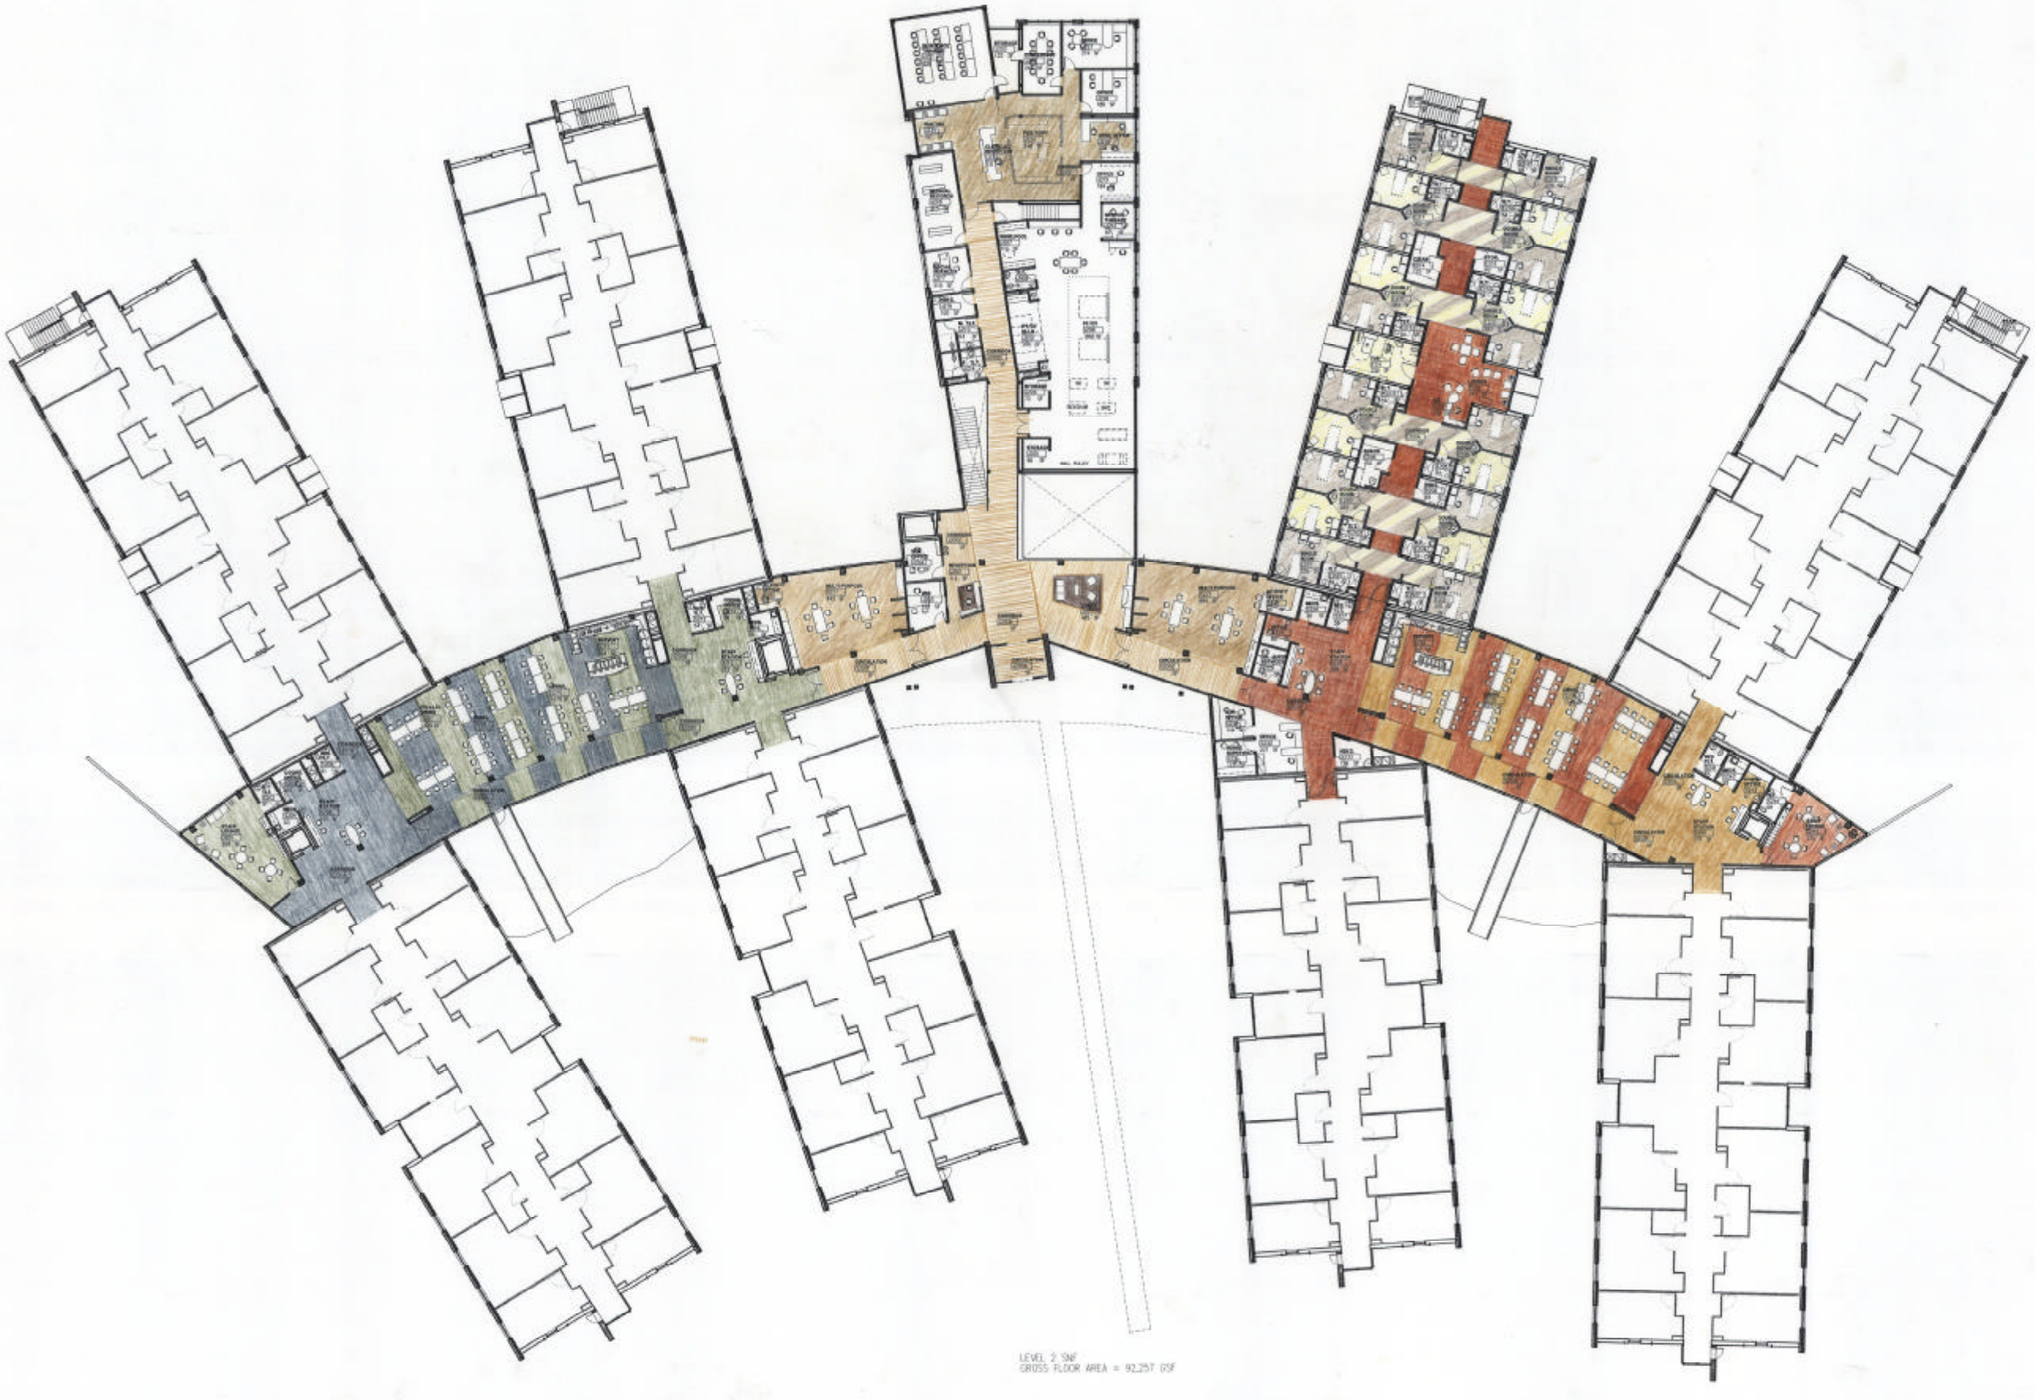

Washington State Veteran's Home

Retsil, Washington

Number	Date	By	Description of Revisions

Sheet Title
SECOND FLOOR PLAN

Scale 1" = 16'
Designed Drawn
Date JUNE 26, 2002 Checked
Approved By Job Number 25077.00

FED. V.A. 35% D.D. SUBMITTAL
FEDERAL I.D. No. 53-029